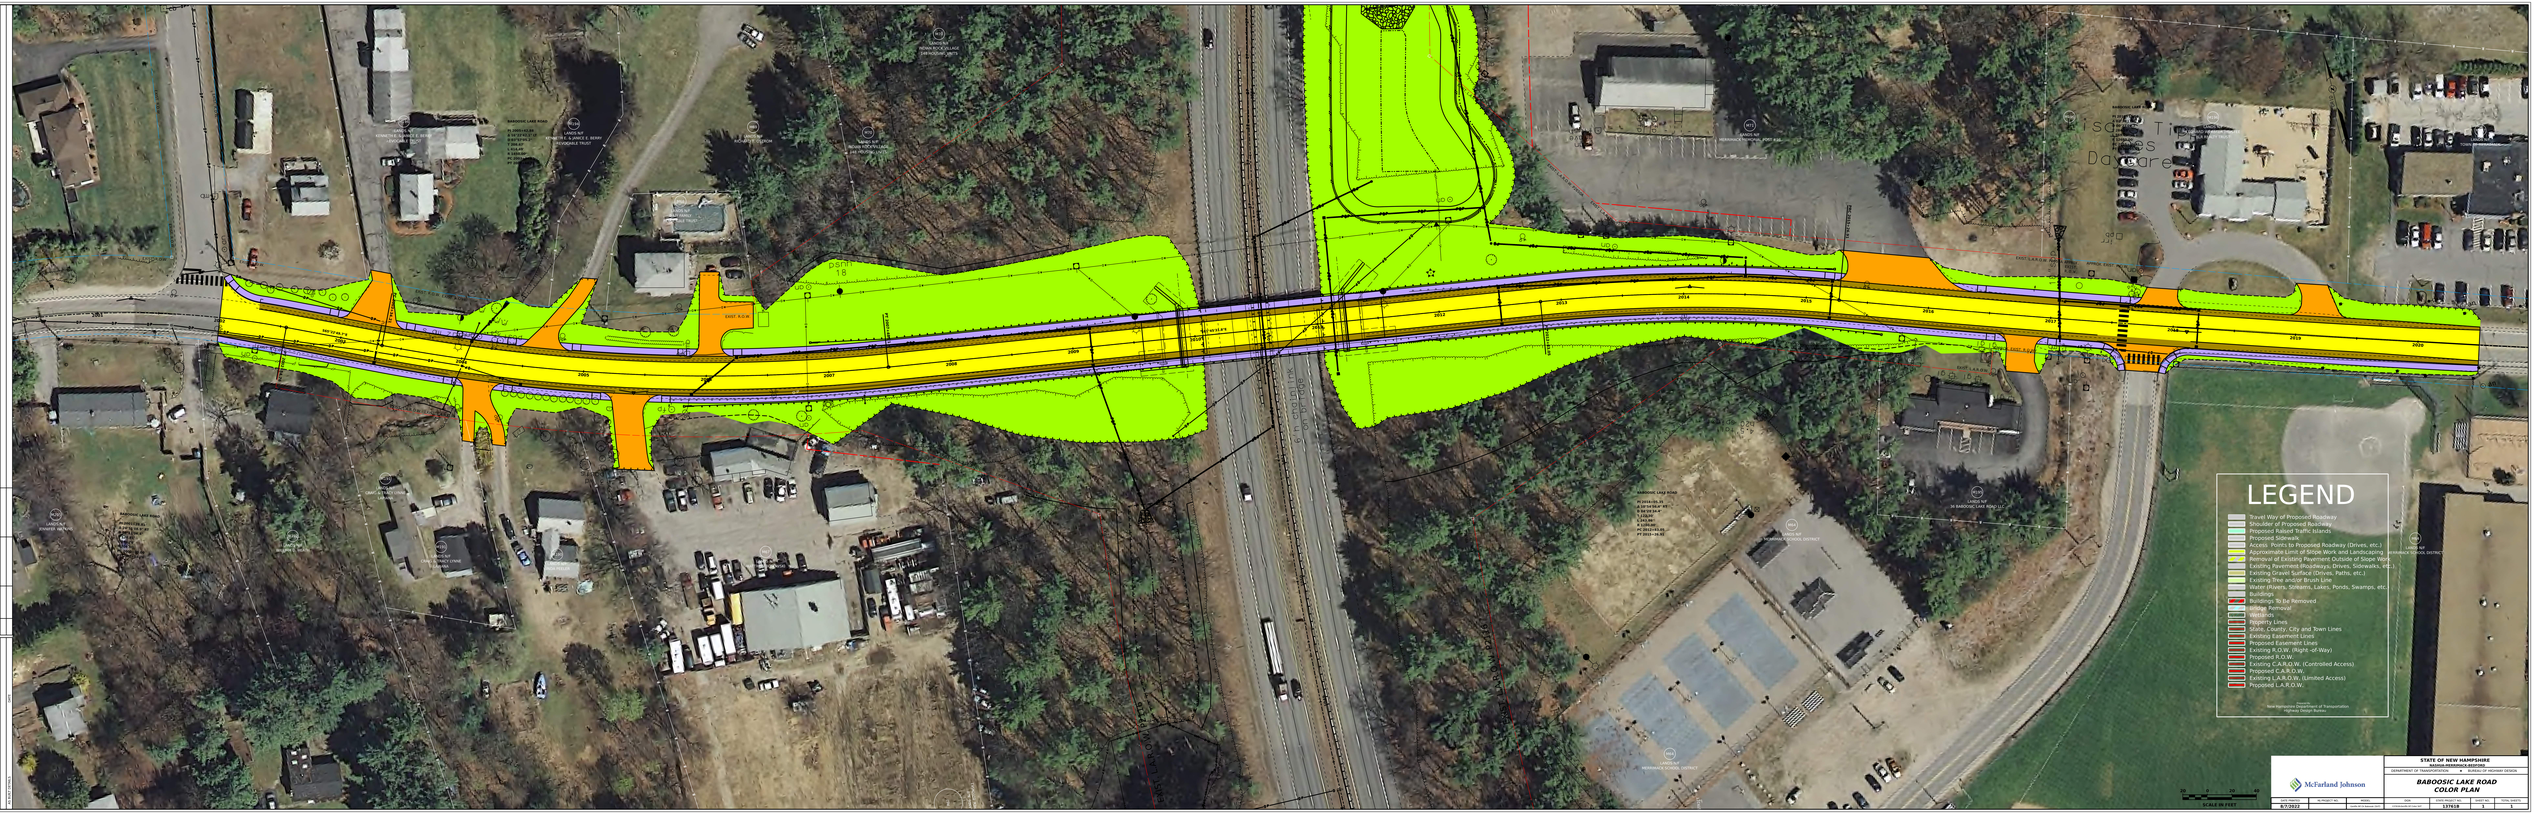
LEGEND
Travel Way of Proposed Roadway
Shoulder of Proposed Roadway
Proposed Raised Traffic Islands
Proposed Sidewalk
Access Points to Proposed Roadway (Drives, etc.)
Approximate Limit of Slope Work and Landscaping
Removal of Existing Pavement Outside of Slope Work
Existing Pavement (Roadways, Drives, Sidewalks, etc.)
Existing Gravel Surface (Drives, Paths, etc.)
Existing Tree and/or Brush Line
Water (Rivers, Streams, Lakes, Ponds, Swamps, etc.)
Buildings
Buildings To be Removed
Bridge Removal
Wetlands
Property Lines
State, County, City and Town Lines
Existing Easement Lines
Proposed Easement Lines
Existing R.O.W. (Right -of-Way)
Proposed R.O.W.
Existing C.A.R.O.W. (Controlled Access)
Proposed C.A.R.O.W.
Existing L.A.R.O.W. (Limited Access)
Proposed L.A.R.O.W.
Prepared by:
New Hampshire Department of Transportation
Highway Design Bureau
SCALE IN FEET
McFarland Johnson
STATE OF NEW HAMPSHIRE
DEPARTMENT OF TRANSPORTATION
BABOOSIC LAKE ROAD
COLOR PLAN
DATE PREPARED: 8/7/2022
PROJECT NO.: 157618
SHEET 1 OF 1
TOTAL SHEETS: 1
CONTRACTOR ID NO.: 157618
DATE: 8/7/2022
SCALE: 1" = 20'
DESIGNED BY: MJ
DRAWN BY: MJ
CHECKED BY: MJ
SUPERVISOR: MJ
REVISIONS
DATE
DESCRIPTION
BY
SUBMITTED FOR APPROVAL
RECOMMENDED FOR APPROVAL
APPROVED FOR CONSTRUCTION
DATE
DATE
DATE