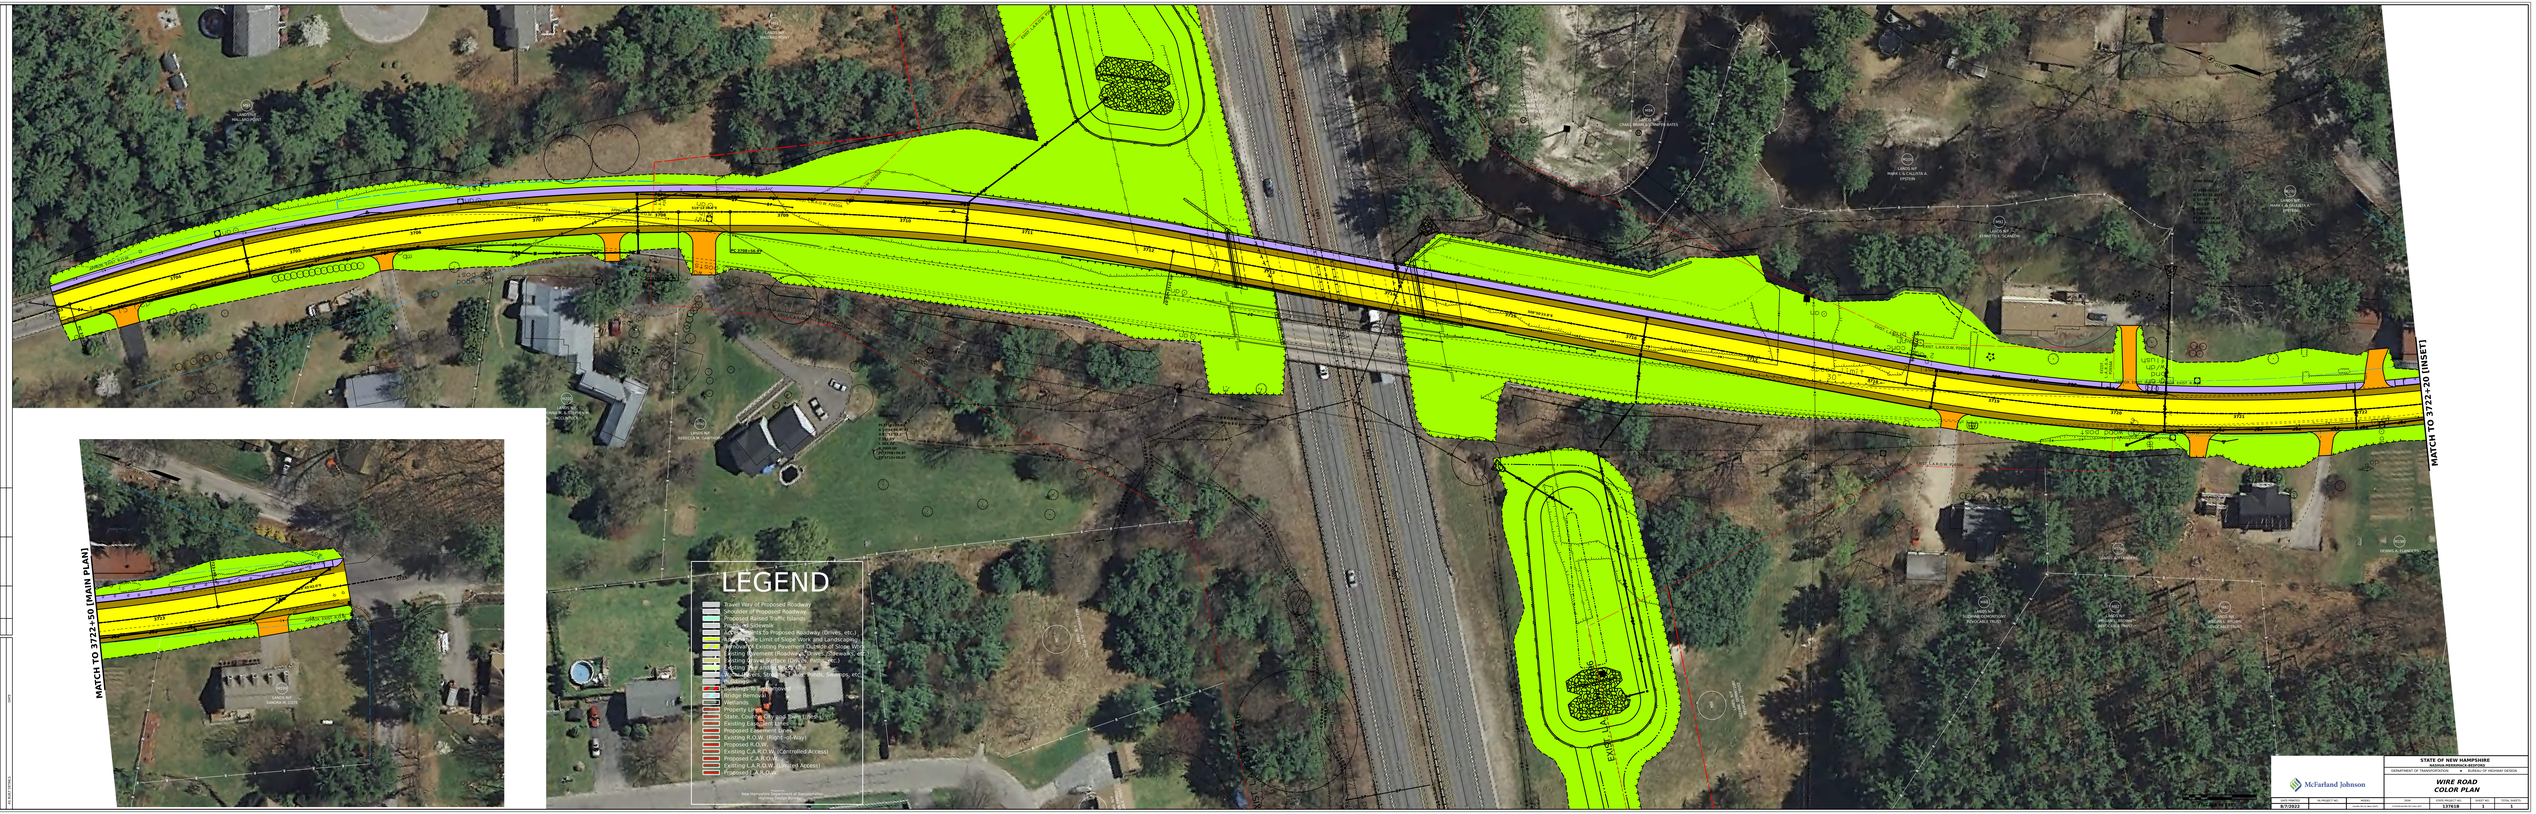
MATCH TO 3722+50 (MAIN PLAN)
MATCH TO 3722+20 (INSET)
LEGEND
Travel Way of Proposed Roadway
Shoulder of Proposed Roadway
Proposed Raised Traffic Island
Proposed Sidewalk
Limit of Work To Proposed Roadway (Grades, etc.)
Approximate Limit of Slope Work and Landscaping
Approximate Existing Pavement Outside of Slope Work
Existing Pavement (Roadway, Curves, Sidewalks, etc.)
Existing Gravel Surface (Dirt Roads, etc.)
Existing Bituminous Surface (Driveways, etc.)
Wetlands
Bridge Removal
Wetlands
Property Line (Town and State Lines)
State, Controlled Access Highway Boundary
Existing Easement Lines
Proposed Easement Lines
Existing R.O.W. (Right-of-Way)
Proposed R.O.W.
Existing C.A.R.O.W. (Controlled Access)
Proposed C.A.R.O.W.
Existing L.A.R.O.W. (Limited Access)
Proposed L.A.R.O.W.
Department of Transportation
New Hampshire Department of Transportation
Highway Design Bureau
McFarland Johnson
STATE OF NEW HAMPSHIRE
DEPARTMENT OF TRANSPORTATION
DEPARTMENT OF TRANSPORTATION
DIVISION OF HIGHWAY DESIGN
WIRE ROAD
COLOR PLAN
DATE PREPARED 8/7/2022
FILE PROJECT NO. 13761B
PREPARED
DATE
CHECKED BY
CHECKED BY
DATE
SHEET NO. 1
TOTAL SHEETS 1