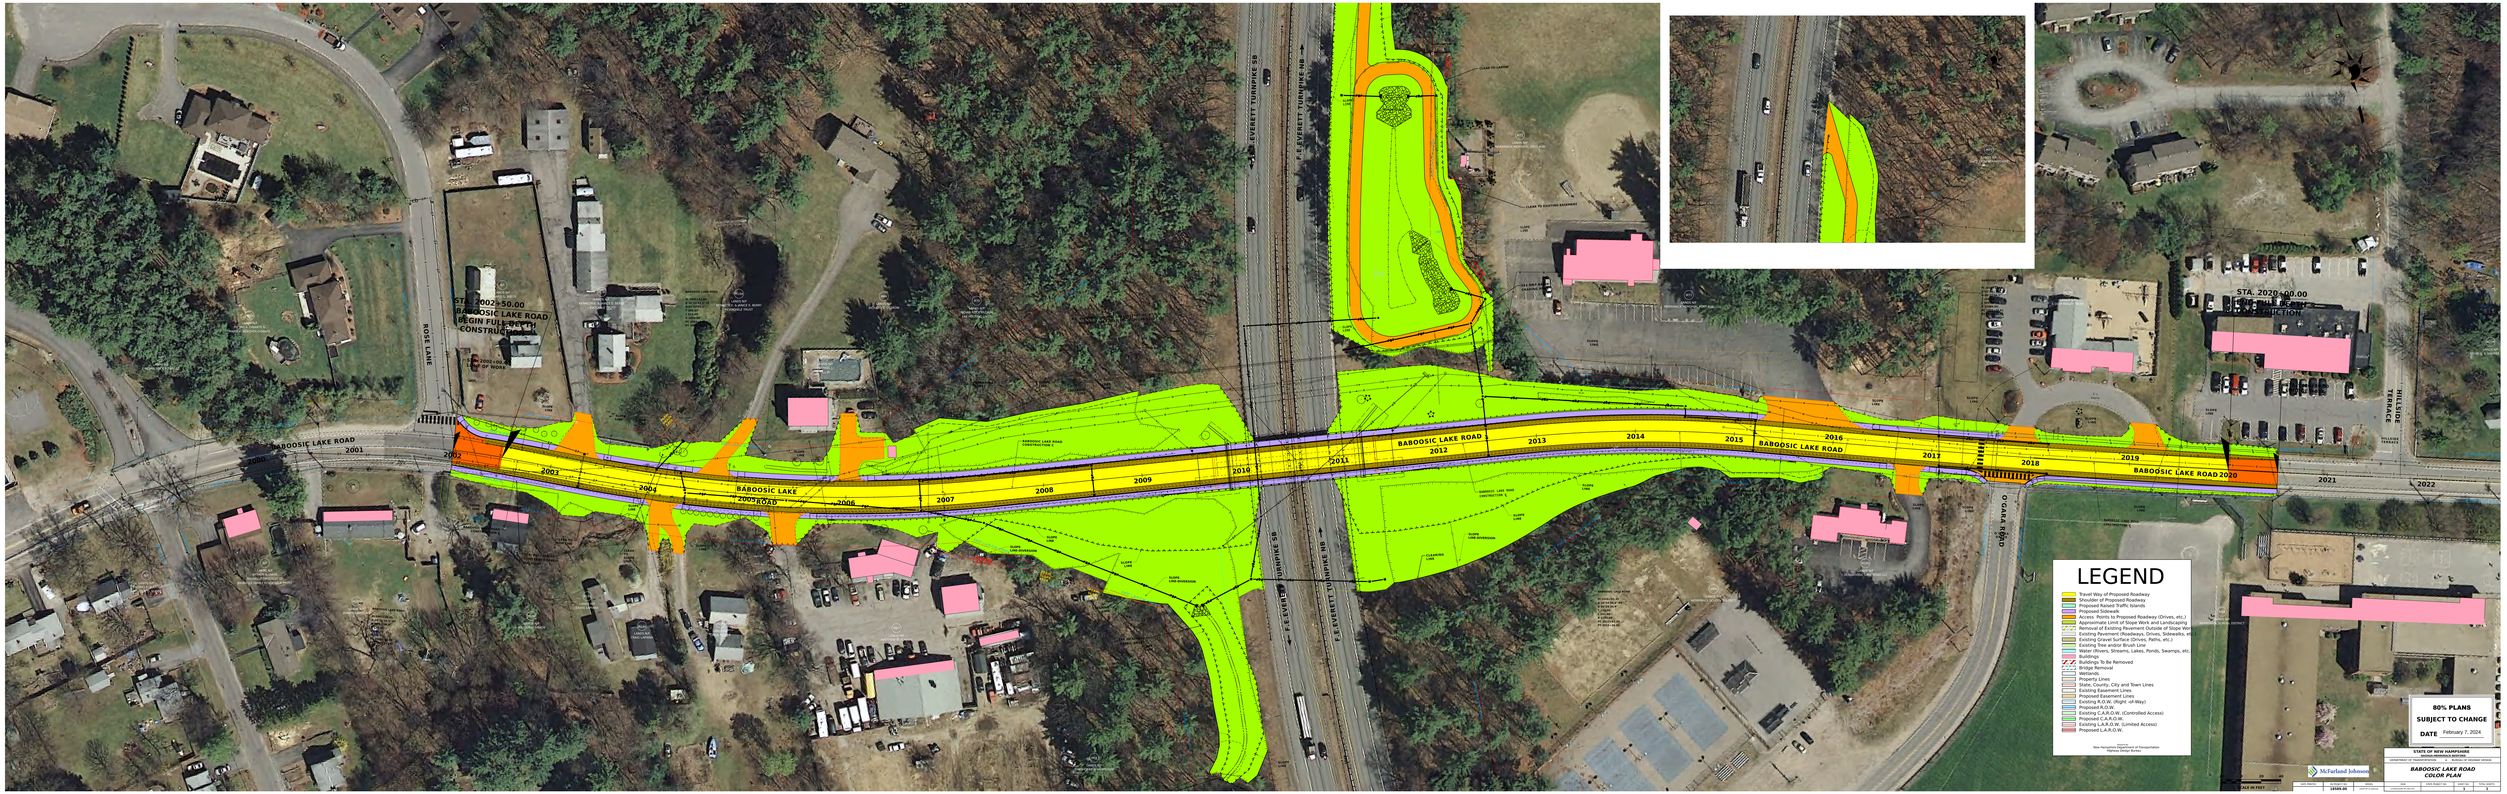
STA. 2002+50.00
BABOOSIC LAKE ROAD
BEGIN FULL DEPTH
CONSTRUCTION
ROSE LANE
BABOOSIC LAKE ROAD
2001
2002
2003
2004
2005
2006
2007
2008
2009
2010
2011
2012
2013
2014
2015
2016
2017
2018
2019
2020
2021
2022
E. EVERETT TURNPIKE SB
E. EVERETT TURNPIKE NB
O'GARA ROAD
HILLTOP TERRACE
STA. 2020+00.00
END FULL DEPTH
CONSTRUCTION
LEGEND
Travel Way of Proposed Roadway
Shoulder of Proposed Roadway
Proposed Raised Traffic Islands
Proposed Sidewalk
Proposed Edge of Proposed Roadway (Drives, etc.)
Approximate Limit of Slope Work and Landscaping
Removal of Existing Pavement Outside of Slope Work
Existing Pavement (Roadways, Drives, Sidewalks, etc.)
Existing Gravel Surface (Drives, Paths, etc.)
Wetlands (Wetland Boundary)
Water (Rivers, Streams, Lakes, Ponds, Swamps, etc.)
Buildings
Buildings To Be Removed
Bridge Removal
Wetlands
Property Lines
State, County, City and Town Lines
Existing Easement Lines
Proposed Easement Lines
Existing R.O.W. (Right of Way)
Proposed R.O.W.
Existing C.A.R.O.W. (Controlled Access)
Proposed C.A.R.O.W.
Existing L.A.R.O.W. (Limited Access)
Proposed L.A.R.O.W.
New Hampshire Department of Transportation
Highway Design Bureau
80% PLANS
SUBJECT TO CHANGE
DATE February 7, 2024
McFarland Johnson
IF THIS BAR IS NOT 1" ADJUST SCALES ACCORDINGLY
STATE OF NEW HAMPSHIRE
DEPARTMENT OF TRANSPORTATION
BABOOSIC LAKE ROAD
COLOR PLAN
FED. ROAD
FEDERAL AID PROJECT NO.
STATE PROJECT NO.
PROJECT NO.
16189.00
REPORT PROJECT NO.
STATE PROJECT NO.
PAGE NO.
TOTAL PAGES

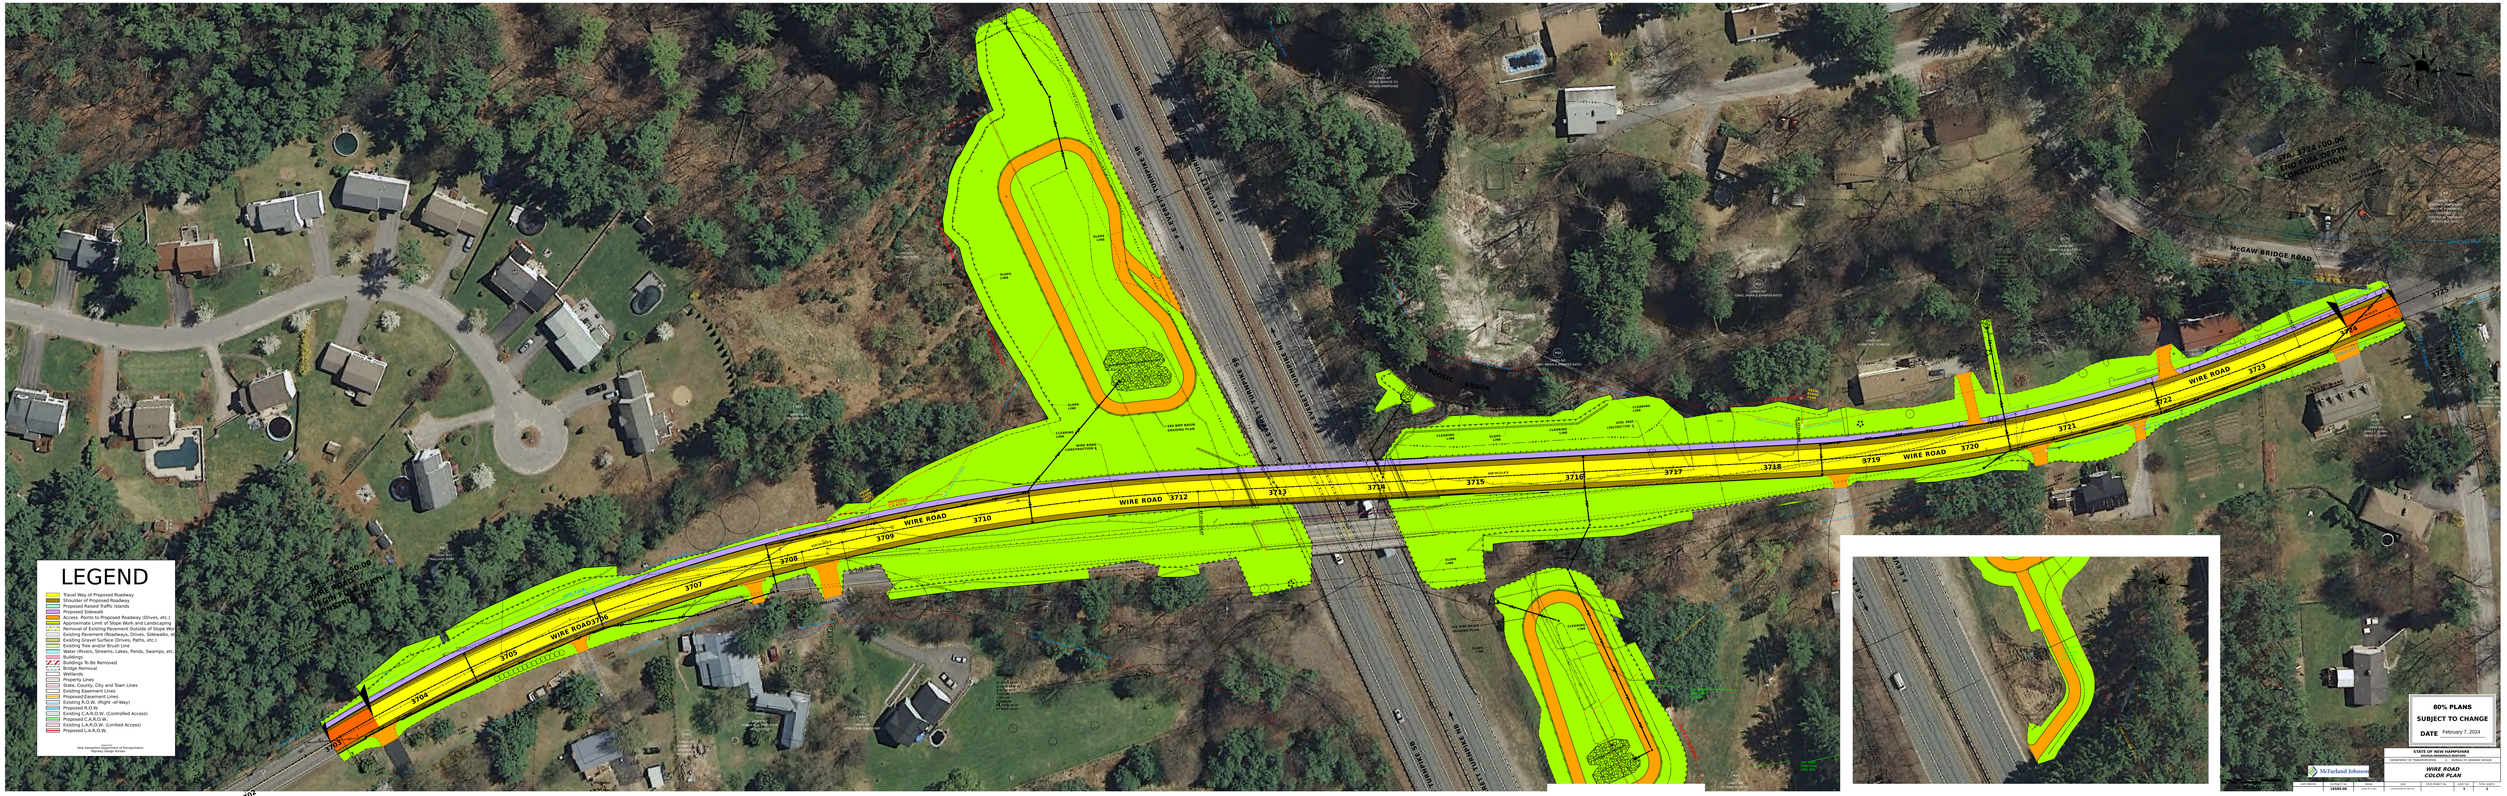
LEGEND
Travel Way of Proposed Roadway
Shoulder of Proposed Roadway
Proposed Raised Traffic Islands
Proposed Sidewalk
Approximate Limit of Proposed Roadway (Drives, etc.)
Approximate Limit of Slope Work and Landscaping
Removal of Existing Pavement Outside of Slope Wor
Existing Pavement (Roadways, Drives, Sidewalks, et
Existing Gravel Surface (Drives, Paths, etc.)
Existing Edge of Pavement Line
Water (Rivers, Streams, Lakes, Ponds, Swamps, etc.
Buildings
Buildings To Be Removed
Bridge Removal
Wetlands
Property Lines
State, County, City and Town Lines
Existing Easement Lines
Proposed Easement Lines
Existing R.O.W. (Right-of-Way)
Proposed R.O.W.
Existing C.A.R.O.W. (Controlled Access)
Proposed C.A.R.O.W.
Existing L.A.R.O.W. (Limited Access)
Proposed L.A.R.O.W.
Owners
New Hampshire Department of Transportation
Highway Design Bureau
STA. 3+74.00
WIRE ROAD
FULL DEPTH
RECONSTRUCTION
STA. 3+74.00
END FULL DEPTH
RECONSTRUCTION
WIRE ROAD
McGAW BRIDGE ROAD
BE BRIDGE
EASTERN TURNPIKE
80% PLANS
SUBJECT TO CHANGE
DATE February 7, 2024
STATE OF NEW HAMPSHIRE
DEPARTMENT OF TRANSPORTATION
CONCORD, NEW HAMPSHIRE
WIRE ROAD
COLOR PLAN
McFarland Johnson
LEGEND
LEGEND.DGN
DESIGNED
DRAWN
CHECKED
DATE
FEBRUARY 2024
SCALE
1" = 50'
SHEET NO.
6
TOTAL SHEETS
9