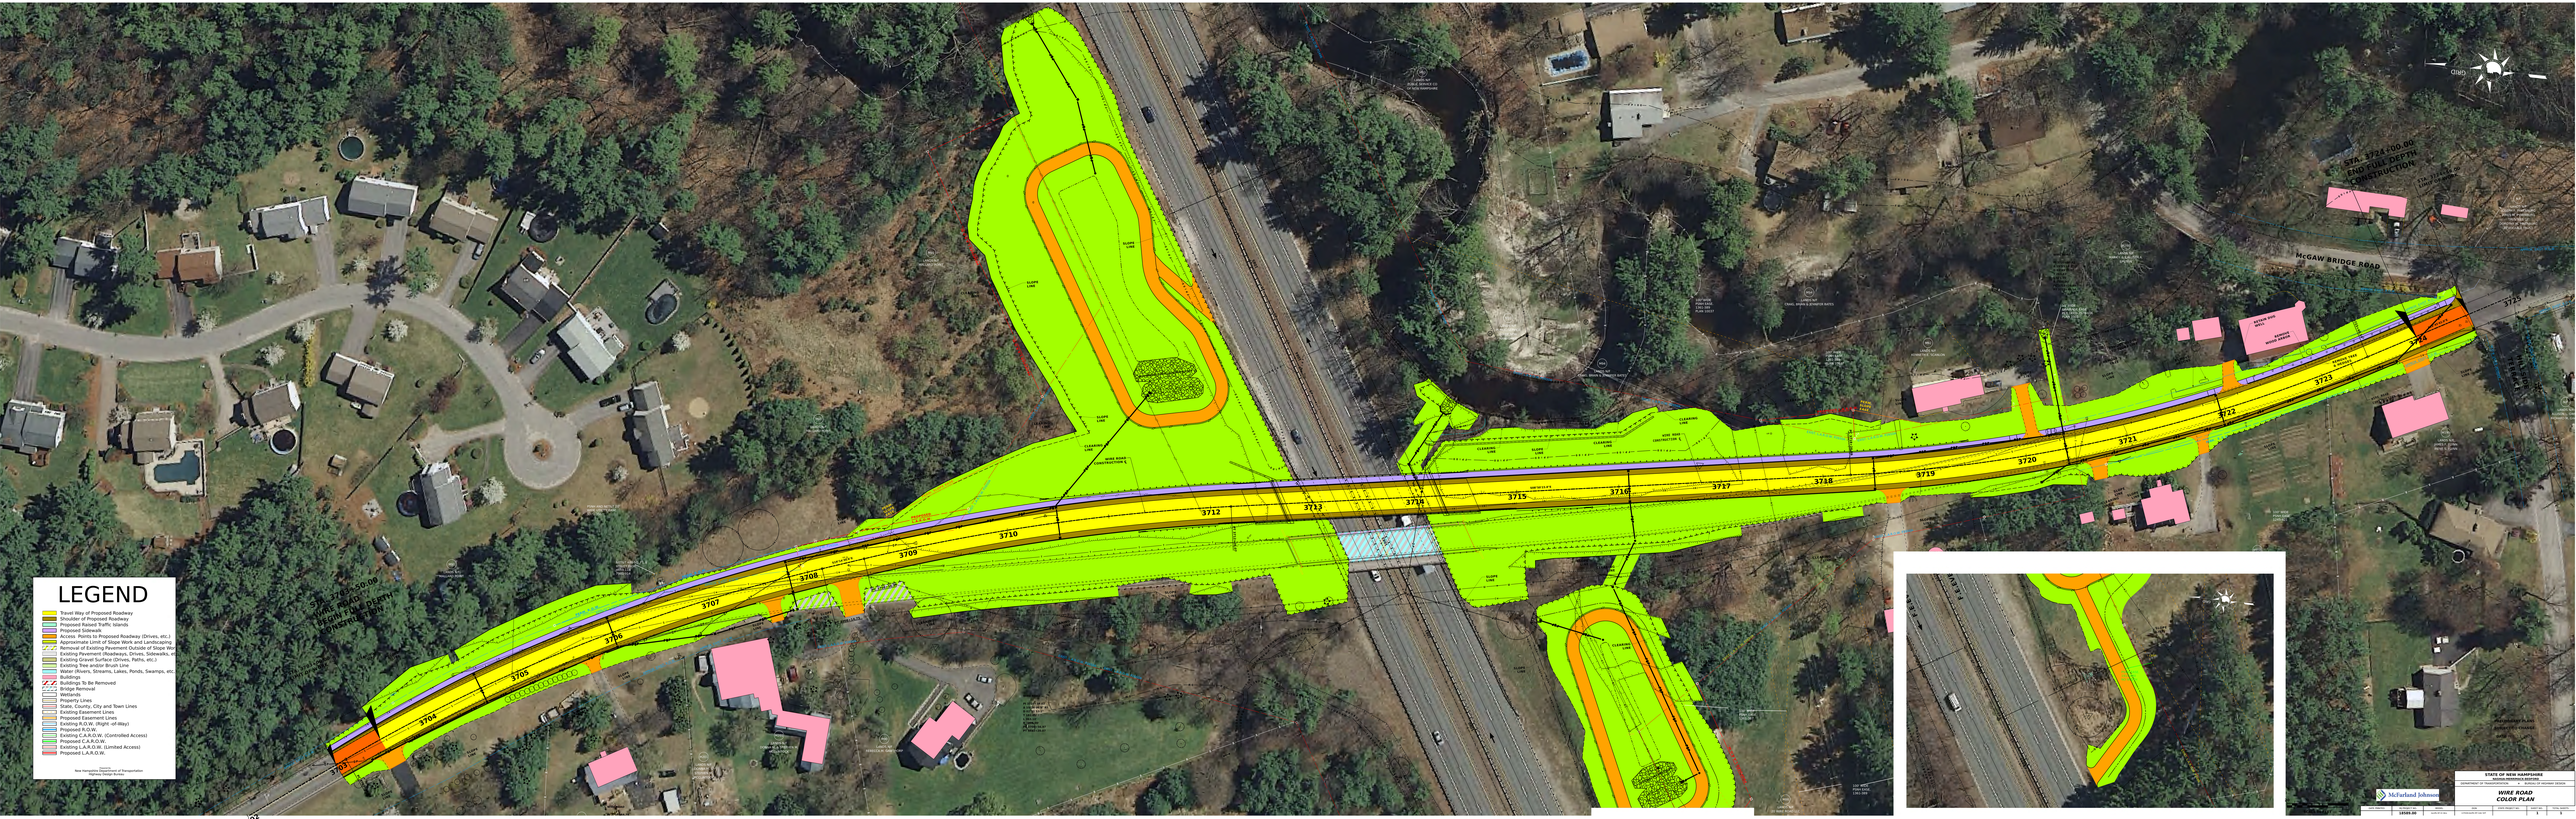
LEGEND
Travel Way of Proposed Roadway
Shoulder of Proposed Roadway
Proposed Raised Traffic Islands
Proposed Ditches
Access Points to Proposed Roadway (Drives, etc.)
Approximate Limit of Slope Work and Landscaping
Removal of Existing Pavement Outside of Slope Work
Existing Pavement (Roadways, Drives, Sidewalks, etc.)
Other Travel Surface (Drives, Paths, etc.)
Existing Tree and/or Brush Line
Water (Rivers, Streams, Lakes, Ponds, Swamps, etc.)
Buildings
Buildings To Be Removed
Bridge Removal
Wetlands
Property Lines
State, County, City and Town Lines
Existing Easement Lines
Proposed Easement Lines
Existing R.O.W. (Right -of-Way)
Proposed R.O.W.
Existing C.A.R.O.W. (Controlled Access)
Proposed C.A.R.O.W.
Existing L.A.R.O.W. (Limited Access)
Proposed L.A.R.O.W.
Source:
New Hampshire Department of Transportation
Highway Design Bureau
STA. 3703+50.00
BEGIN PROJECT
CONSTRUCTION
STA. 3724+00.00
END PROJECT
CONSTRUCTION
McGAW BRIDGE ROAD
3703
3704
3705
3706
3707
3708
3709
3710
3712
3713
3714
3715
3716
3717
3718
3719
3720
3721
3722
3723
3724
STATE OF NEW HAMPSHIRE
DEPARTMENT OF TRANSPORTATION
McFarland Johnson
WIRE ROAD
COLOR PLAN
16166.00
1
1