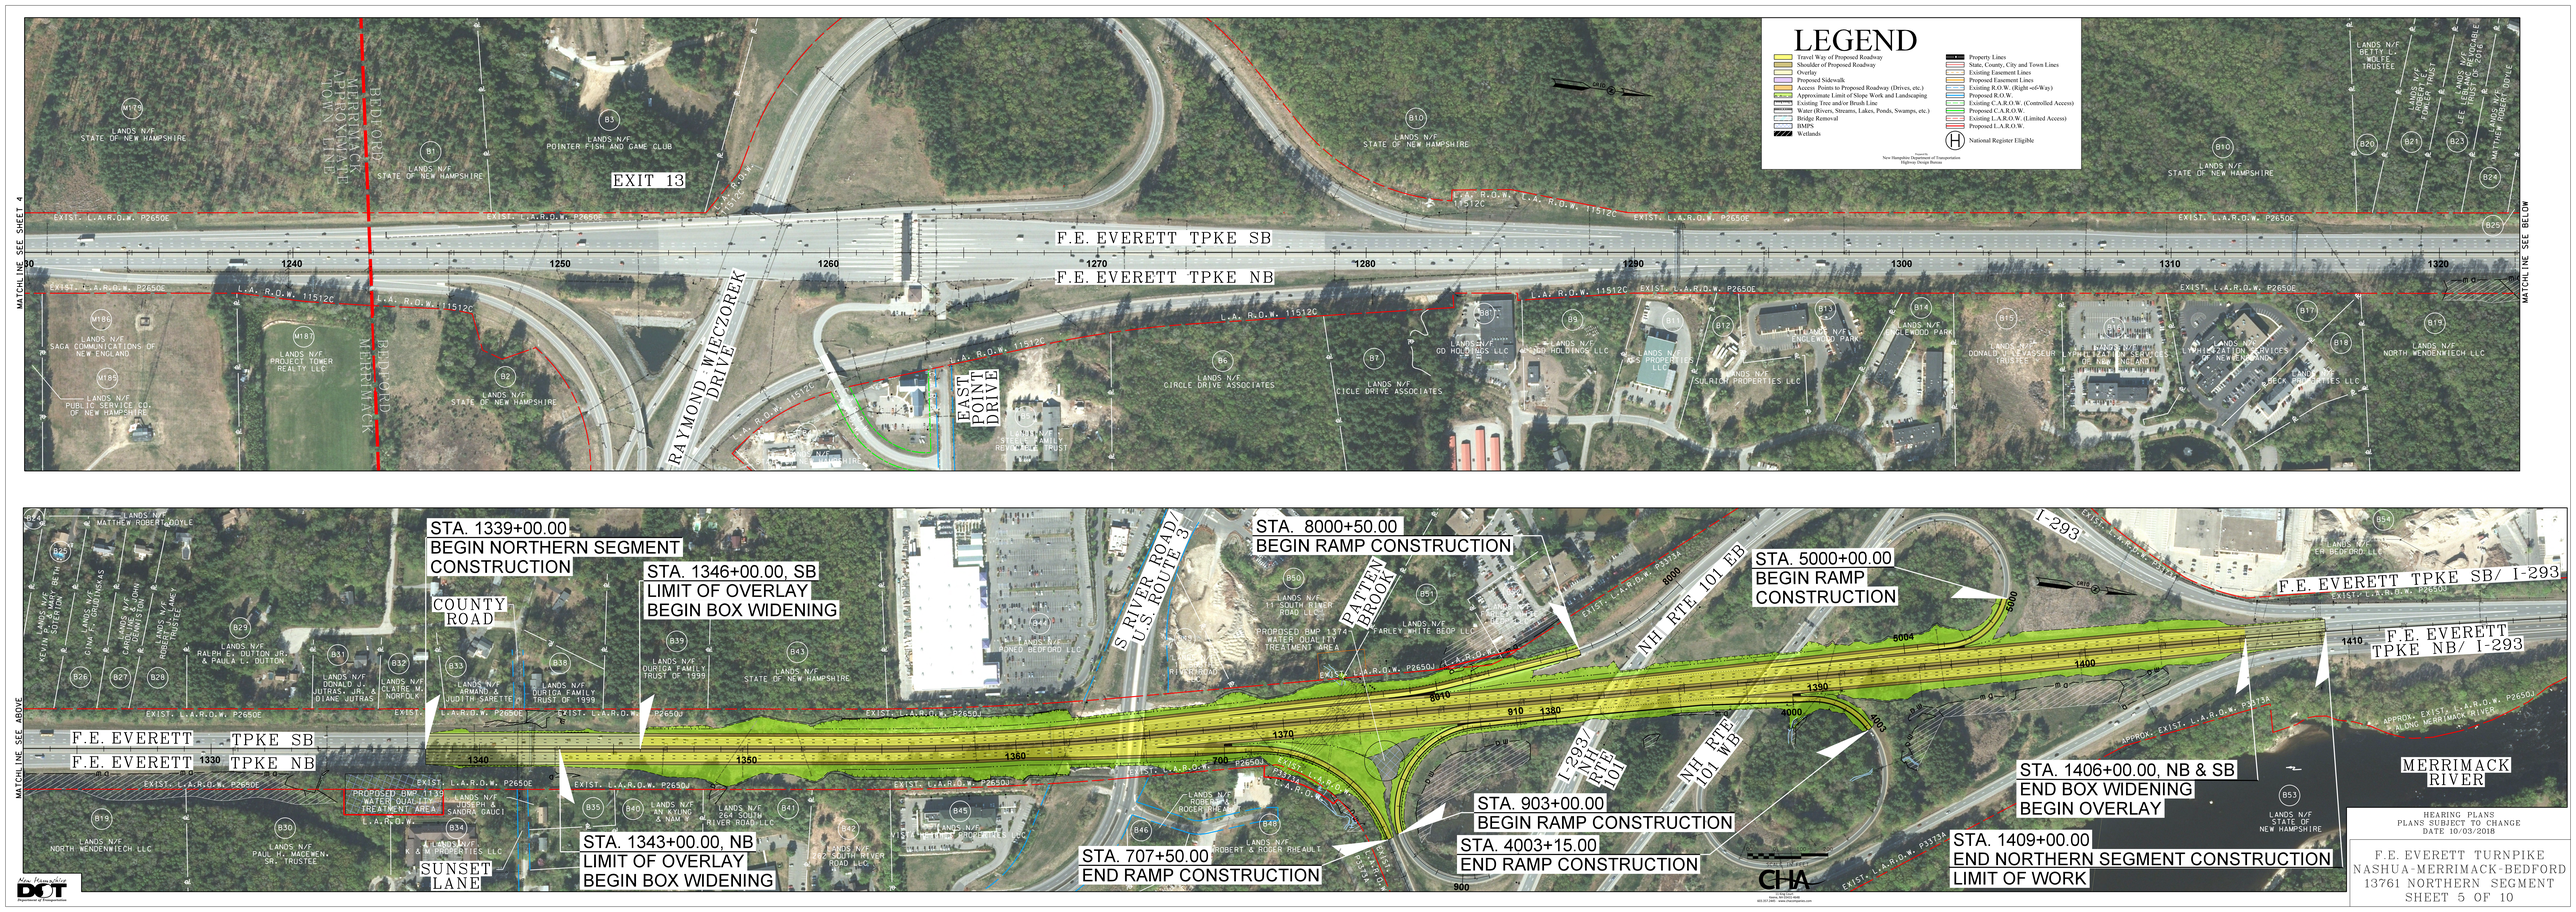
LEGEND
Travel Way of Proposed Roadway
Shoulder of Proposed Roadway
Overlay
Proposed Sidewalk
Access Points to Proposed Roadway (Drives, etc.)
Approximate Limit of Slope Work and Landscaping
Existing Tree and/or Brush Line
Water (Rivers, Streams, Lakes, Ponds, Swamps, etc.)
Bridge Removal
BMPS
Wetlands
Property Lines
State, County, City and Town Lines
Existing Easement Lines
Proposed Easement Lines
Existing R.O.W. (Right-of-Way)
Proposed R.O.W.
Existing C.A.R.O.W. (Controlled Access)
Proposed C.A.R.O.W.
Existing L.A.R.O.W. (Limited Access)
Proposed L.A.R.O.W.
National Register Eligible
Source(s):
New Hampshire Department of Transportation
Highway Design Bureau
EXIT 13
F.E. EVERETT TPKE SB
F.E. EVERETT TPKE NB
RAYMOND WIECZOREK DRIVE
EAST POINT DRIVE
BEDFORD
MERRIMACK
MERRIMACK APPROXIMATE TOWN LINE
MATCHLINE SEE SHEET 4
MATCHLINE SEE BELOW
MATCHLINE SEE ABOVE
STA. 1339+00.00
BEGIN NORTHERN SEGMENT CONSTRUCTION
COUNTY ROAD
STA. 1346+00.00, SB
LIMIT OF OVERLAY
BEGIN BOX WIDENING
STA. 1343+00.00, NB
LIMIT OF OVERLAY
BEGIN BOX WIDENING
SUNSET LANE
STA. 8000+50.00
BEGIN RAMP CONSTRUCTION
S RIVER ROAD
U.S. ROUTE 3
PATTEN BROOK
NH RTE 101 EB
STA. 5000+00.00
BEGIN RAMP CONSTRUCTION
I-293
F.E. EVERETT TPKE SB/ I-293
F.E. EVERETT TPKE NB/ I-293
I-293/ NH RTE 101
NH RTE 101 WB
STA. 903+00.00
BEGIN RAMP CONSTRUCTION
STA. 4003+15.00
END RAMP CONSTRUCTION
STA. 707+50.00
END RAMP CONSTRUCTION
STA. 1406+00.00, NB & SB
END BOX WIDENING
BEGIN OVERLAY
STA. 1409+00.00
END NORTHERN SEGMENT CONSTRUCTION
LIMIT OF WORK
MERRIMACK RIVER
PROPOSED BMP 1139
WATER QUALITY TREATMENT AREA
PROPOSED BMP 1374
WATER QUALITY TREATMENT AREA
HEARING PLANS
PLANS SUBJECT TO CHANGE
DATE 10/03/2018
F.E. EVERETT TURNPIKE
NASHUA-MERRIMACK-BEDFORD
13761 NORTHERN SEGMENT
SHEET 5 OF 10
New Hampshire DOT
Department of Transportation
CHA