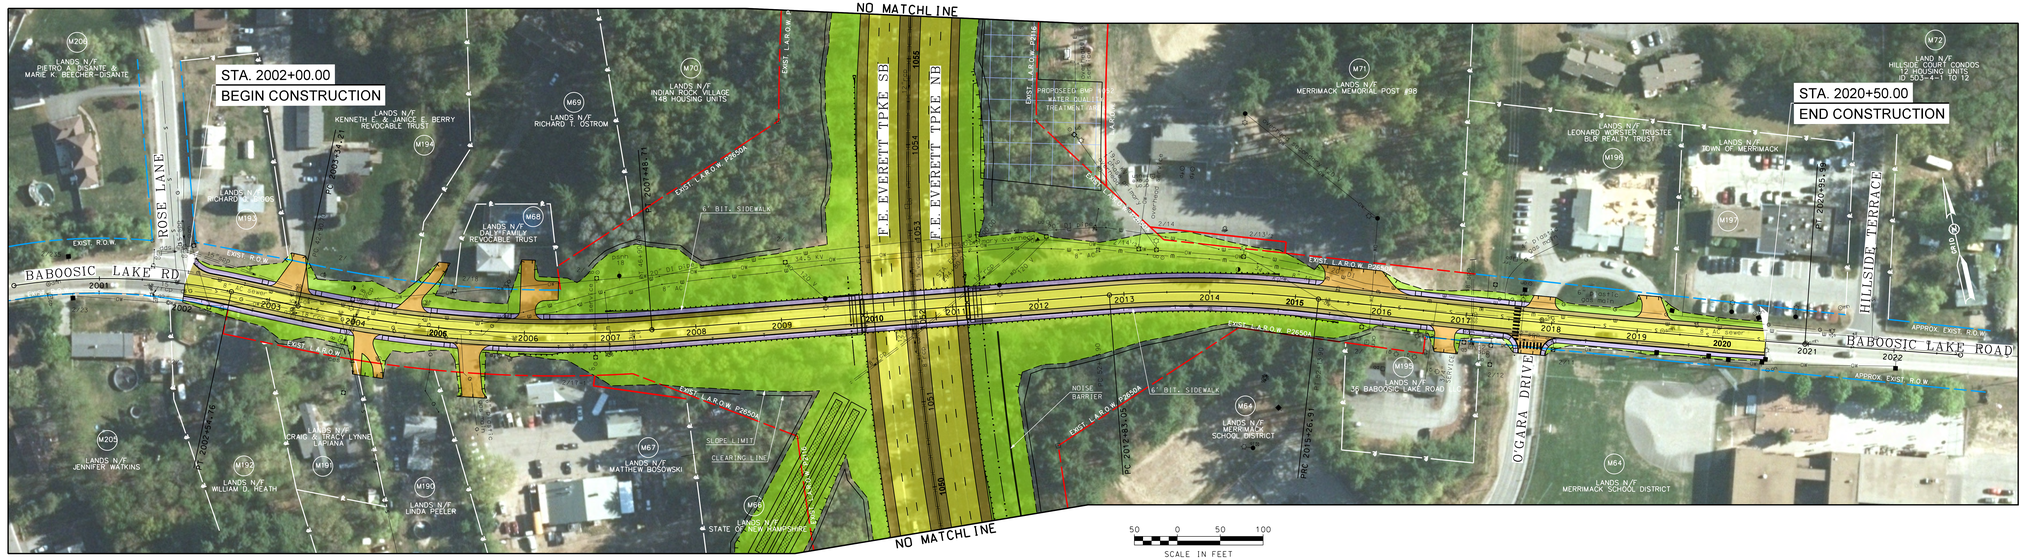

BABOOSIC LAKE ROAD
PLAN VIEW

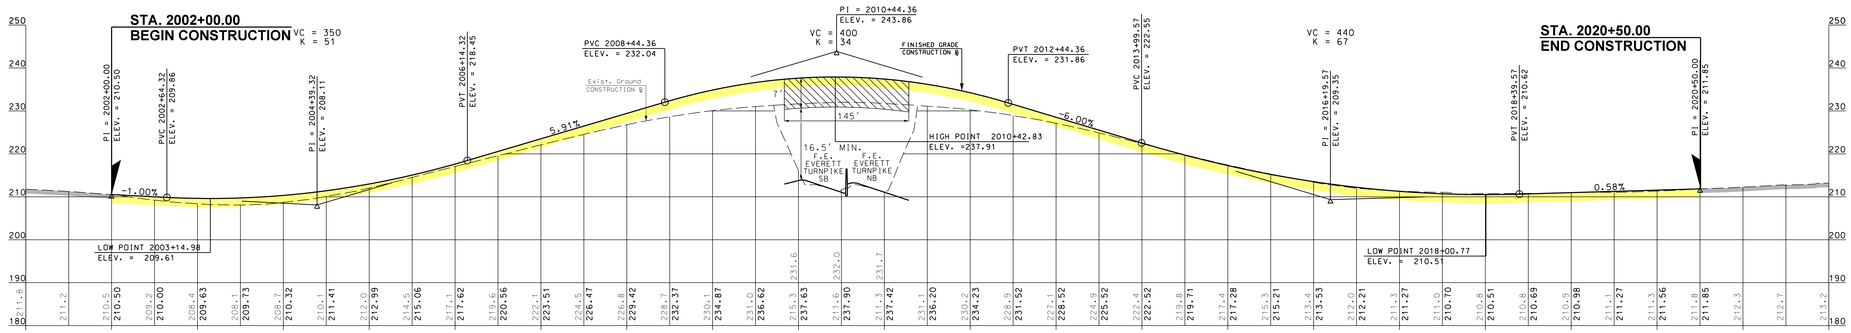

BABOOSIC LAKE ROAD
PROFILE VIEW

LEGEND

- Travel Way of Proposed Roadway
- Shoulder of Proposed Roadway
- Proposed Raised Traffic Islands
- Proposed Sidewalk
- Access Points to Proposed Roadway (Drives, etc.)
- Existing Pavement
- Approximate Limit of Slope Work and Landscaping
- Existing Tree and/or Brush Line
- Water (Rivers, Streams, Lakes, Ponds, Swamps, etc.)
- BMP'S
- Wetlands
- Property Lines
- Existing R.O.W. (Right -of-Way)
- Proposed R.O.W.
- Existing C.A.R.O.W. (Controlled Access)
- Proposed C.A.R.O.W.
- Existing L.A.R.O.W. (Limited Access)
- Proposed L.A.R.O.W.

Source:
New Hampshire Department of Transportation
Highway Design Bureau

HEARING PLANS
PLANS SUBJECT TO CHANGE
DATE 10/03/2018

SCALE:
1"= 50' HORIZ.
1"= 10' VERT.

CHA
11 King Court
Keene, NH 03431-4648
603.357.2445 - www.chacompanies.com

F.E. EVERETT TURNPIKE
NASHUA-MERRIMACK-BEDFORD
13761 BABOOSIC LAKE ROAD
SHEET 7 OF 10

New Hampshire DOT Department of Transportation

DESCRIPTION | NUMBER | DATE | STATION
REVISIONS AFTER PROPOSAL

EXISTING DETAIL: NHDOT DATE 2/17
NEW DESIGN: B.A.M. DATE 2/18
SHEET CHECKED: J.P. DATE 2/18
AS BUILT DETAILS DATE

CHA PROJ. NO. 31436
PLOTTED DATED 9/27/2018
FILE NAME = V:\PROJECTS\2003\31436\CADD\~METHUM\CUTSHEET\13761ABOLL02RE.DGN