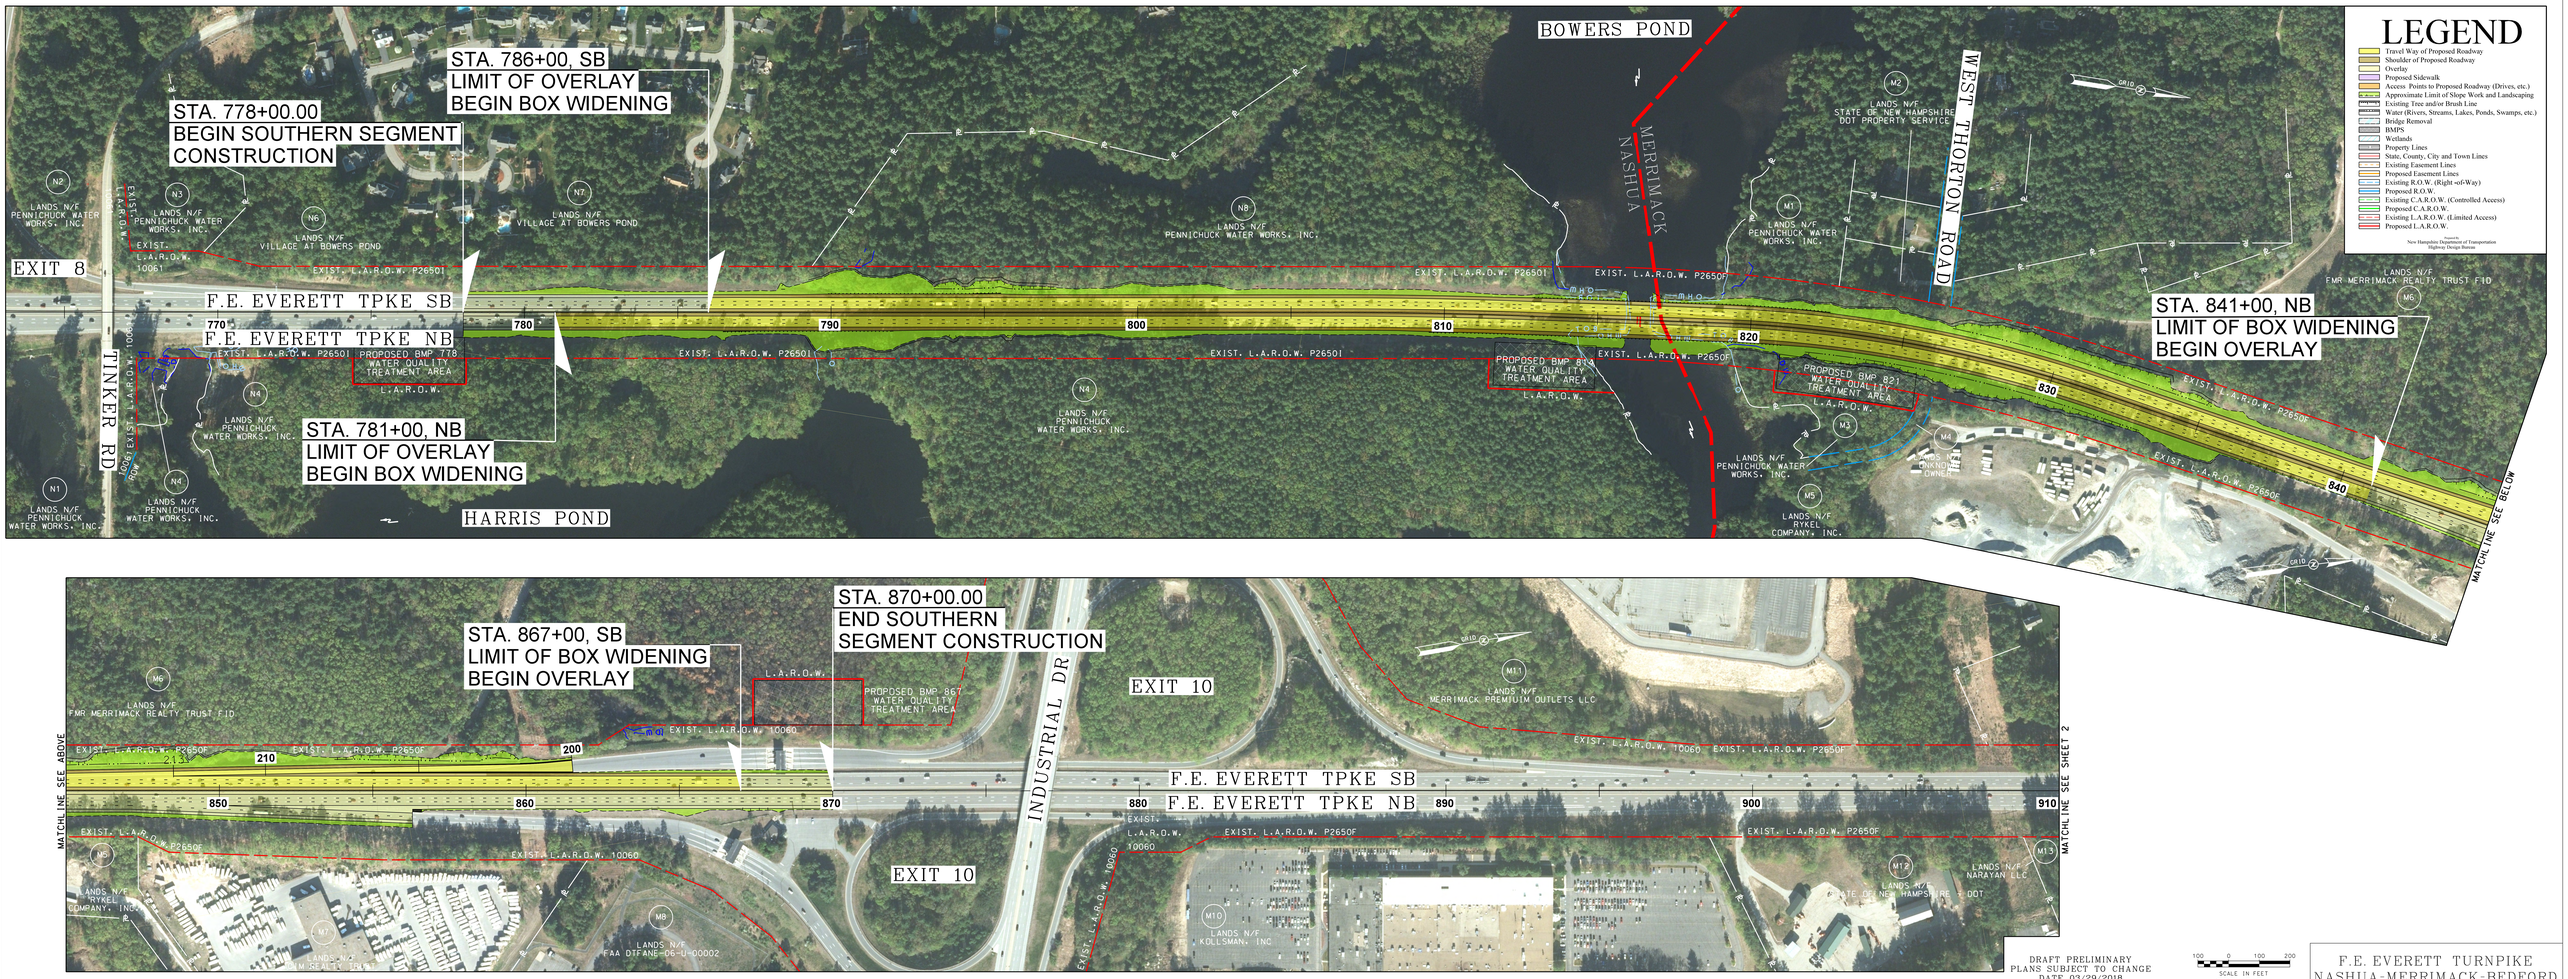
LEGEND
Travel Way of Proposed Roadway
Shoulder of Proposed Roadway
Overlay
Proposed Sidewalk
Access Points to Proposed Roadway (Drives, etc.)
Approximate Limit of Slope Work and Landscaping
Existing Tree and/or Brush Line
Water (Rivers, Streams, Lakes, Ponds, Swamps, etc.)
Bridge Removal
BMPS
Wetlands
Property Lines
State, County, City and Town Lines
Existing Easement Lines
Proposed Easement Lines
Existing R.O.W. (Right -of-Way)
Proposed R.O.W.
Existing C.A.R.O.W. (Controlled Access)
Proposed C.A.R.O.W.
Existing L.A.R.O.W. (Limited Access)
Proposed L.A.R.O.W.
Prepared by
New Hampshire Department of Transportation
Highway Design Bureau
STA. 778+00.00
BEGIN SOUTHERN SEGMENT
CONSTRUCTION
STA. 786+00, SB
LIMIT OF OVERLAY
BEGIN BOX WIDENING
BOWERS POND
WEST THORTON ROAD
MERRIMACK
NASHUA
EXIT 8
TINKER RD
F.E. EVERETT TPKE SB
F.E. EVERETT TPKE NB
HARRIS POND
STA. 781+00, NB
LIMIT OF OVERLAY
BEGIN BOX WIDENING
STA. 841+00, NB
LIMIT OF BOX WIDENING
BEGIN OVERLAY
MATCHLINE SEE BELOW
STA. 867+00, SB
LIMIT OF BOX WIDENING
BEGIN OVERLAY
STA. 870+00.00
END SOUTHERN
SEGMENT CONSTRUCTION
INDUSTRIAL DR
EXIT 10
MATCHLINE SEE ABOVE
MATCHLINE SEE SHEET 2
DRAFT PRELIMINARY
PLANS SUBJECT TO CHANGE
DATE 03/29/2018
SCALE IN FEET
CHA
F.E. EVERETT TURNPIKE
NASHUA-MERRIMACK-BEDFORD
13761 SOUTHERN SEGMENT
SHEET 1 OF 9