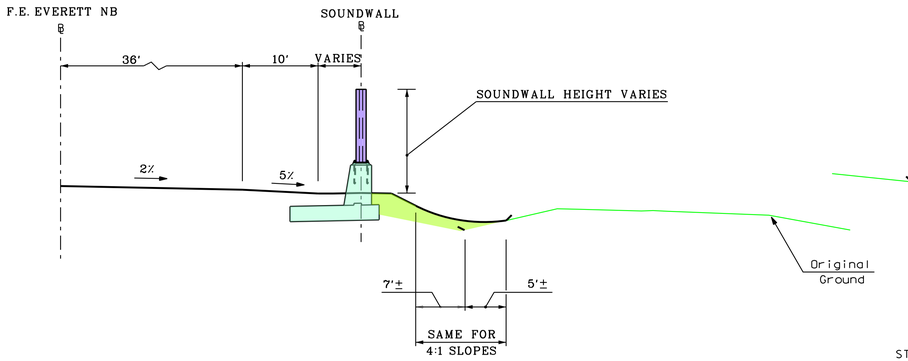


## SOUNDWALL DETAIL

NOT TO SCALE

STA. 927+99± TO STA. 938+23± RT. SOUNDWALL 3

STA. 1082+51± TO STA. 1089+75± RT. SOUNDWALL 5

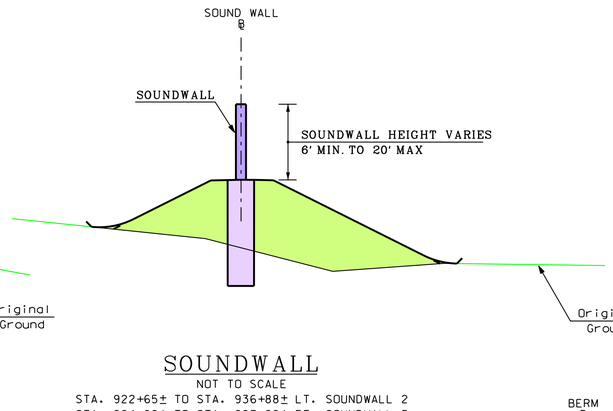


## SOUNDWALL

NOT TO SCALE

STA. 922+65± TO STA. 936+88± LT. SOUNDWALL 2

STA. 924+29± TO STA. 927+99± RT. SOUNDWALL 3

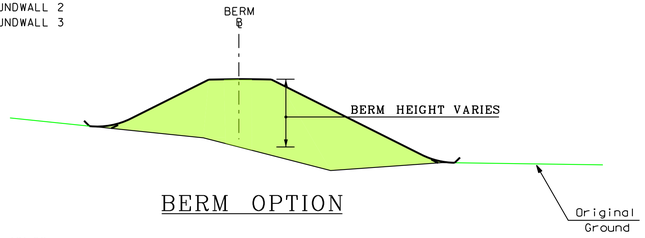


## BERM OPTION

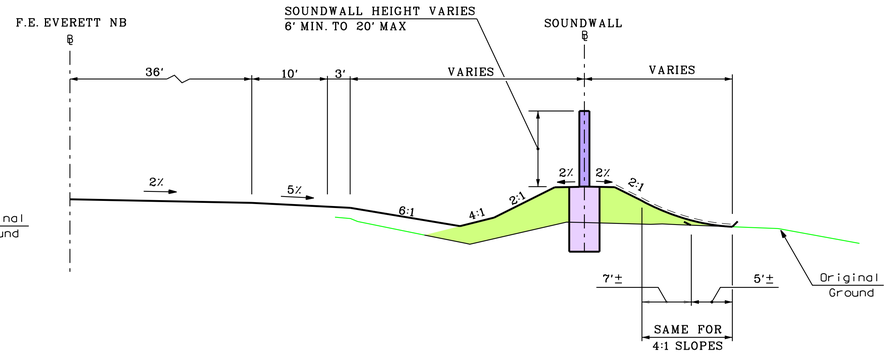


## SOUNDWALL DETAIL

NOT TO SCALE

STA. 911+64± TO STA. 920+62± RT. SOUNDWALL 1

STA. 1014+96± TO STA. 1051+70± RT. SOUNDWALL 4

STA. 1089+75± TO STA. 1095+66± RT. SOUNDWALL 5

STA. 1183+03± TO STA. 1194+48± RT. SOUNDWALL 6

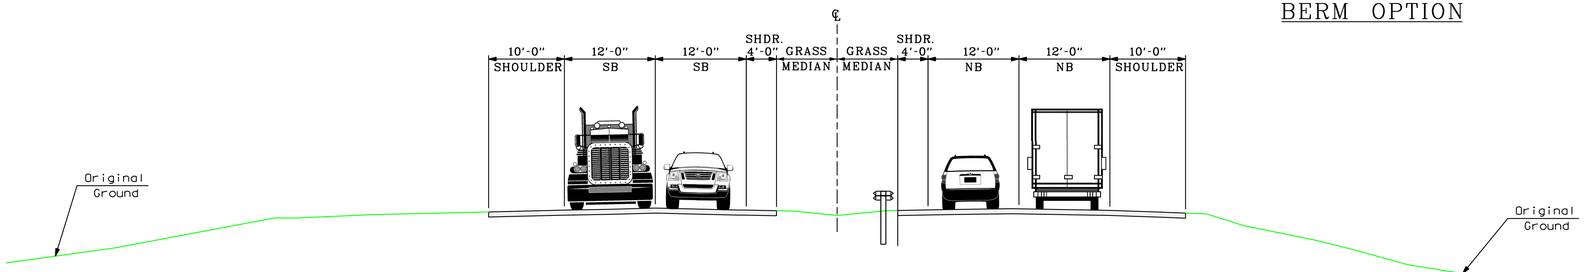


## EXISTING F.E. EVERETT TURNPIKE

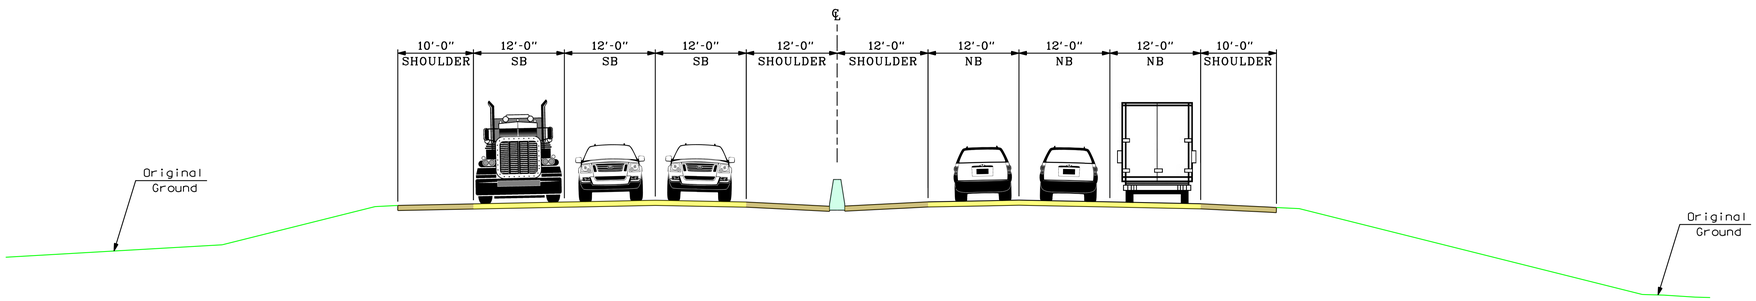


## PROPOSED F.E. EVERETT TURNPIKE

# LEGEND

- Approximate Limit of Slope Work and Landscaping
- Travel Way of Proposed Roadway
- Shoulder of Proposed Roadway
- Precast Concrete Barrier
- Soundwall Foundation
- Soundwall
- Original Ground

Prepared By
New Hampshire Department of Transportation
Highway Design Bureau

DRAFT PRELIMINARY
PLANS SUBJECT TO CHANGE
DATE 03/29/2018

New Hampshire DOT
Department of Transportation

CHA
11 King Court
Keene, NH 03431-4648
603.357.2445 • www.chacompanies.com

F.E. EVERETT TURNPIKE
NASHUA-MERRIMACK-BEDFORD
13761 TYPICAL
SHEET 8 OF 9

| REVISIONS AFTER PROPOSAL | STATION | DESCRIPTION | NUMBER | DATE |
|---|---|---|---|---|
| | | | | |

| | | |
|---|---|---|
| EXISTING DETAIL | NHDOT | DATE 2/17 |
| NEW DESIGN | B.A.M. | DATE 2/18 |
| SHEET CHECKED | J.P. | DATE 2/18 |
| AS BUILT DETAILS | | DATE |

CHA PROJ. NO. 31436

PLOTTED DATED 3/28/2018

FILE NAME • V:\PROJECTS\KNH\31436\CADD_MSTN\PRJ\CUTSHEET\13761HER-ROLLS200.DGN